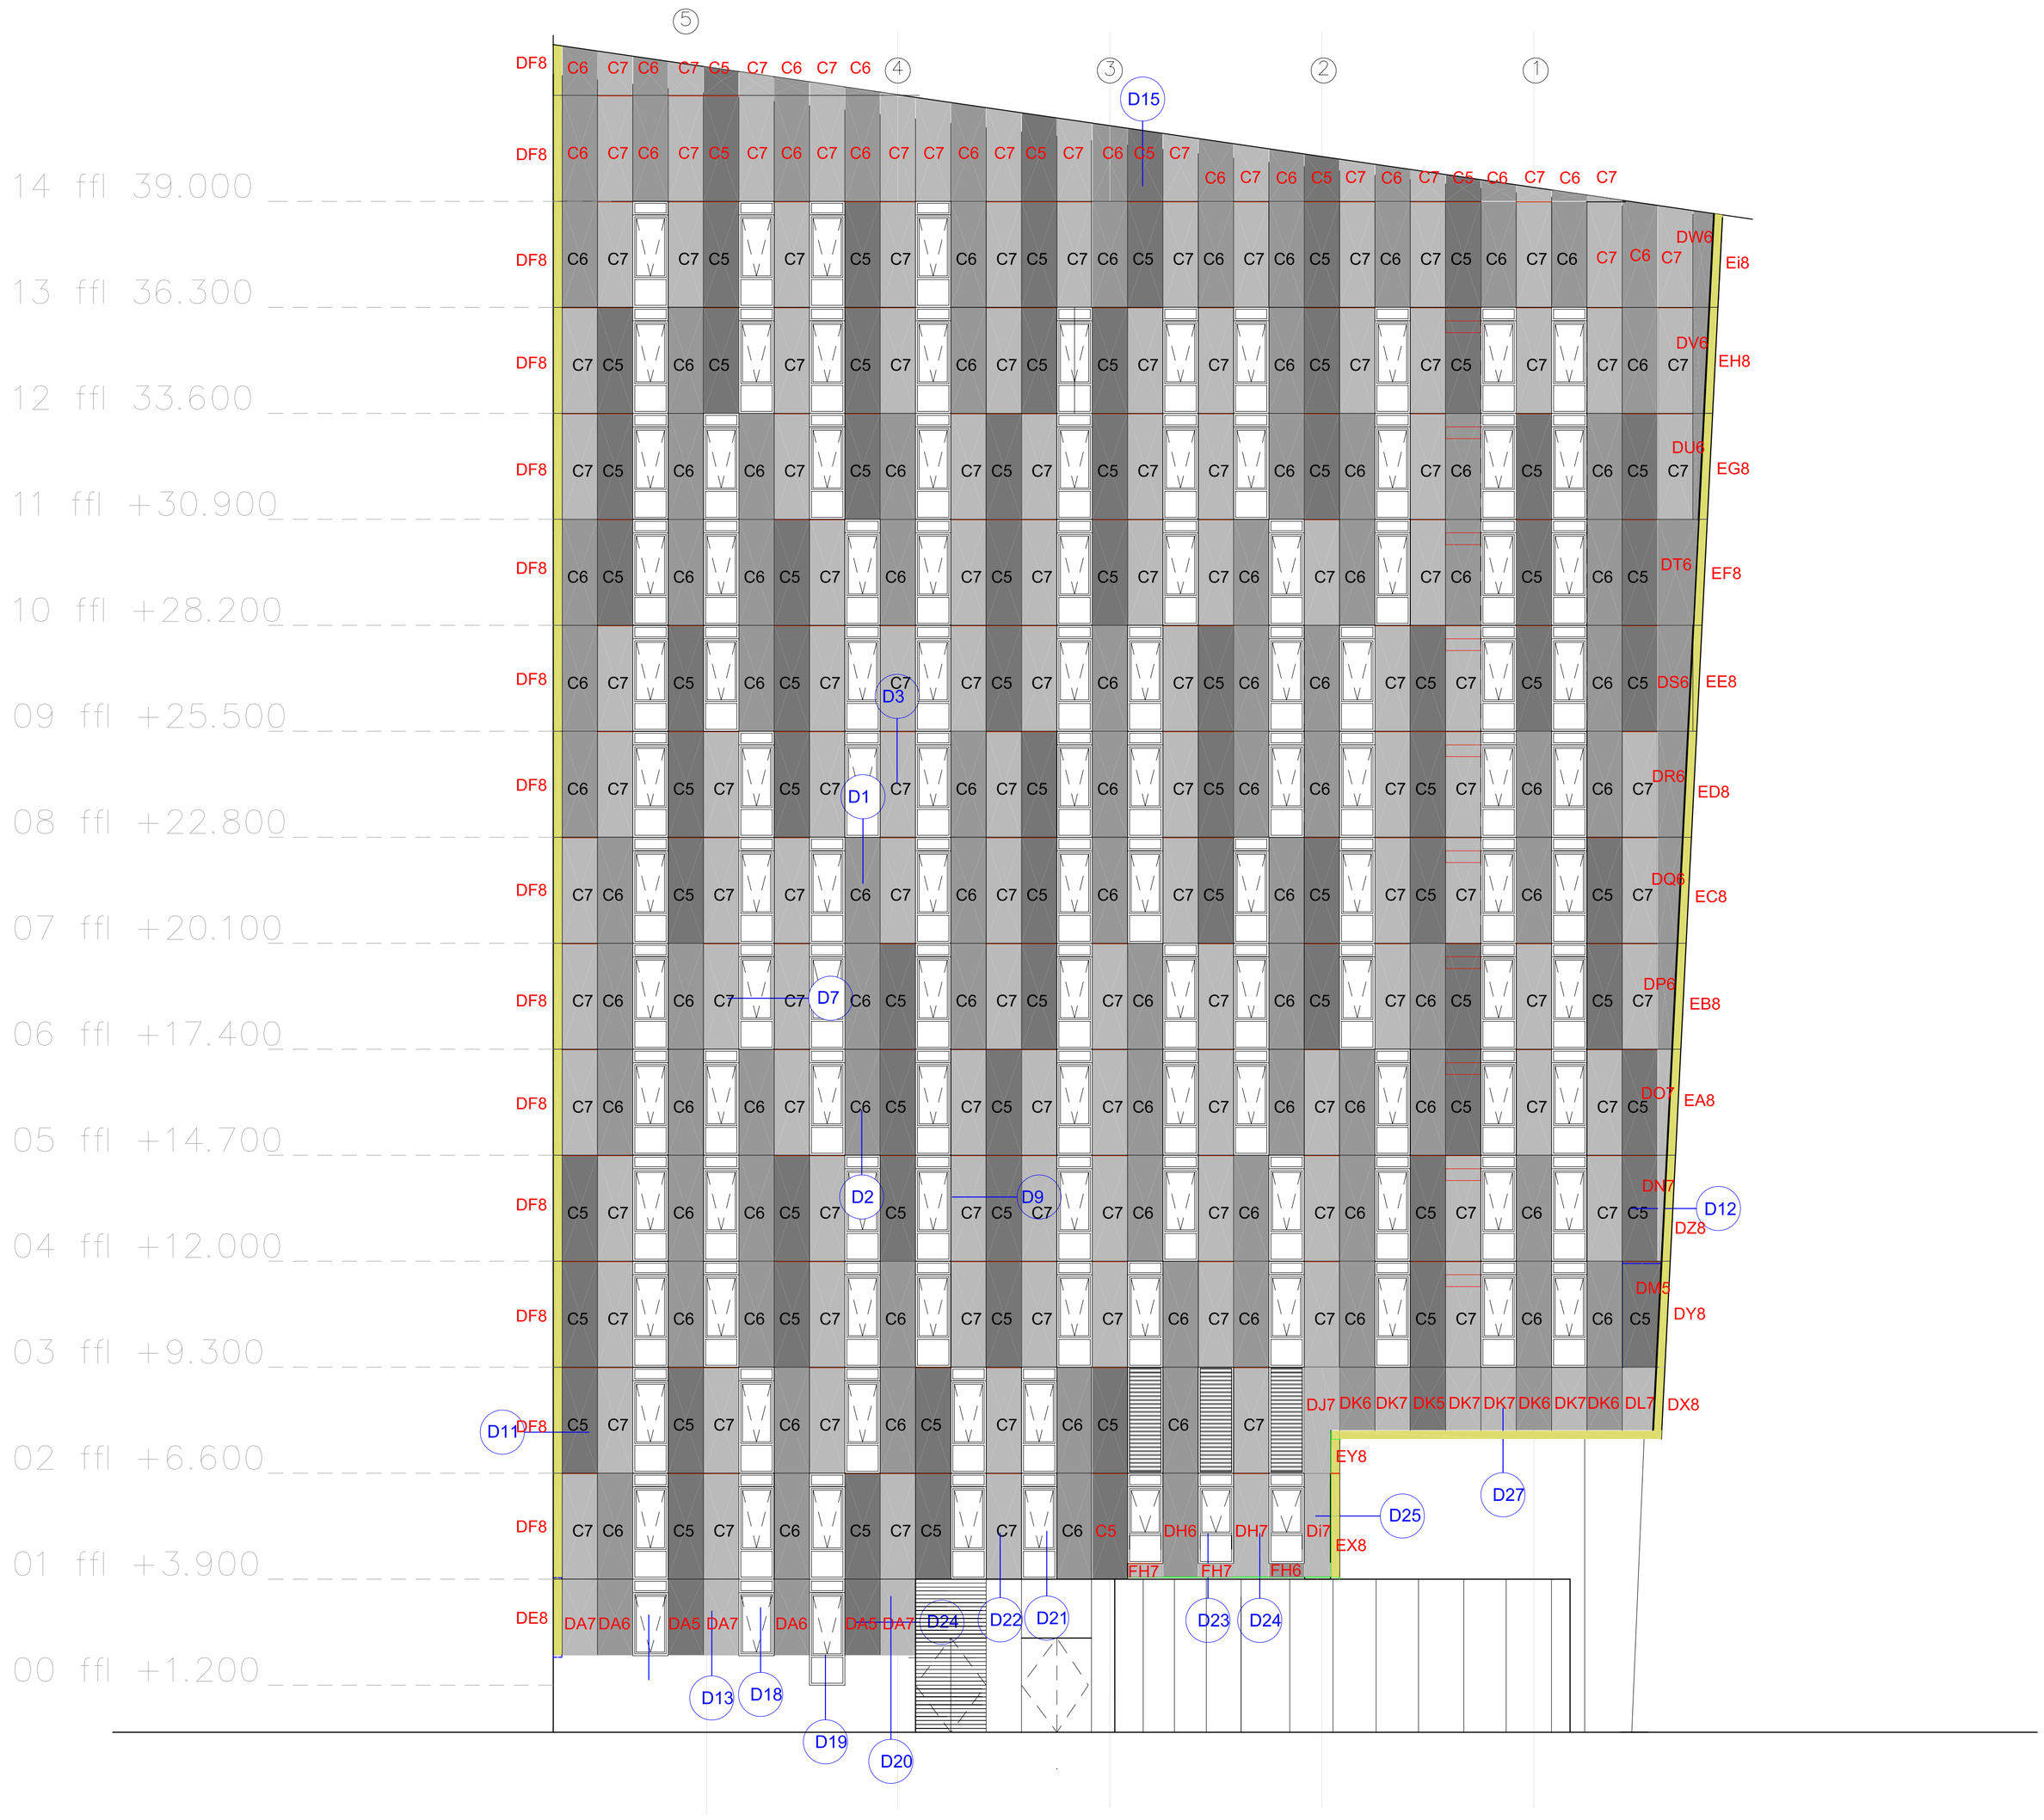

East Elevation block 3

REV.	DESCRIPTION	DATE	BY
C3	CORNERS UPDATED	12/03/2008	JPE
C2	some panels re numbered and tags added	19/02/2008	JPE

E.S.L. GROUP

EUROPEAN SHEETING LTD
SPECIALISTS IN INSULATED ROOF & WALLCLADDING SYSTEMS
Tel: +44 (0)1978 263668
Fax: +44 (0)1978 311709
e-mail: drawings.office@eslgroupuk.com
Website: www.eslgroup.ws

Downing Developments
5 Myrtle st
Liverpool
L7DN
TEL: 0151 7072666
FAX: 0151 707 2570

CLIENT: Downigs	DRAWN: JPE	CHECKED:	
PROJECT: ATS Manchester	SCALE:	DATE: 08/01/2008	
TITLE: Block 3 east elevation	STATUS: Construction		
	Drwg No: 0752-3- ESL3	Rev: C3	