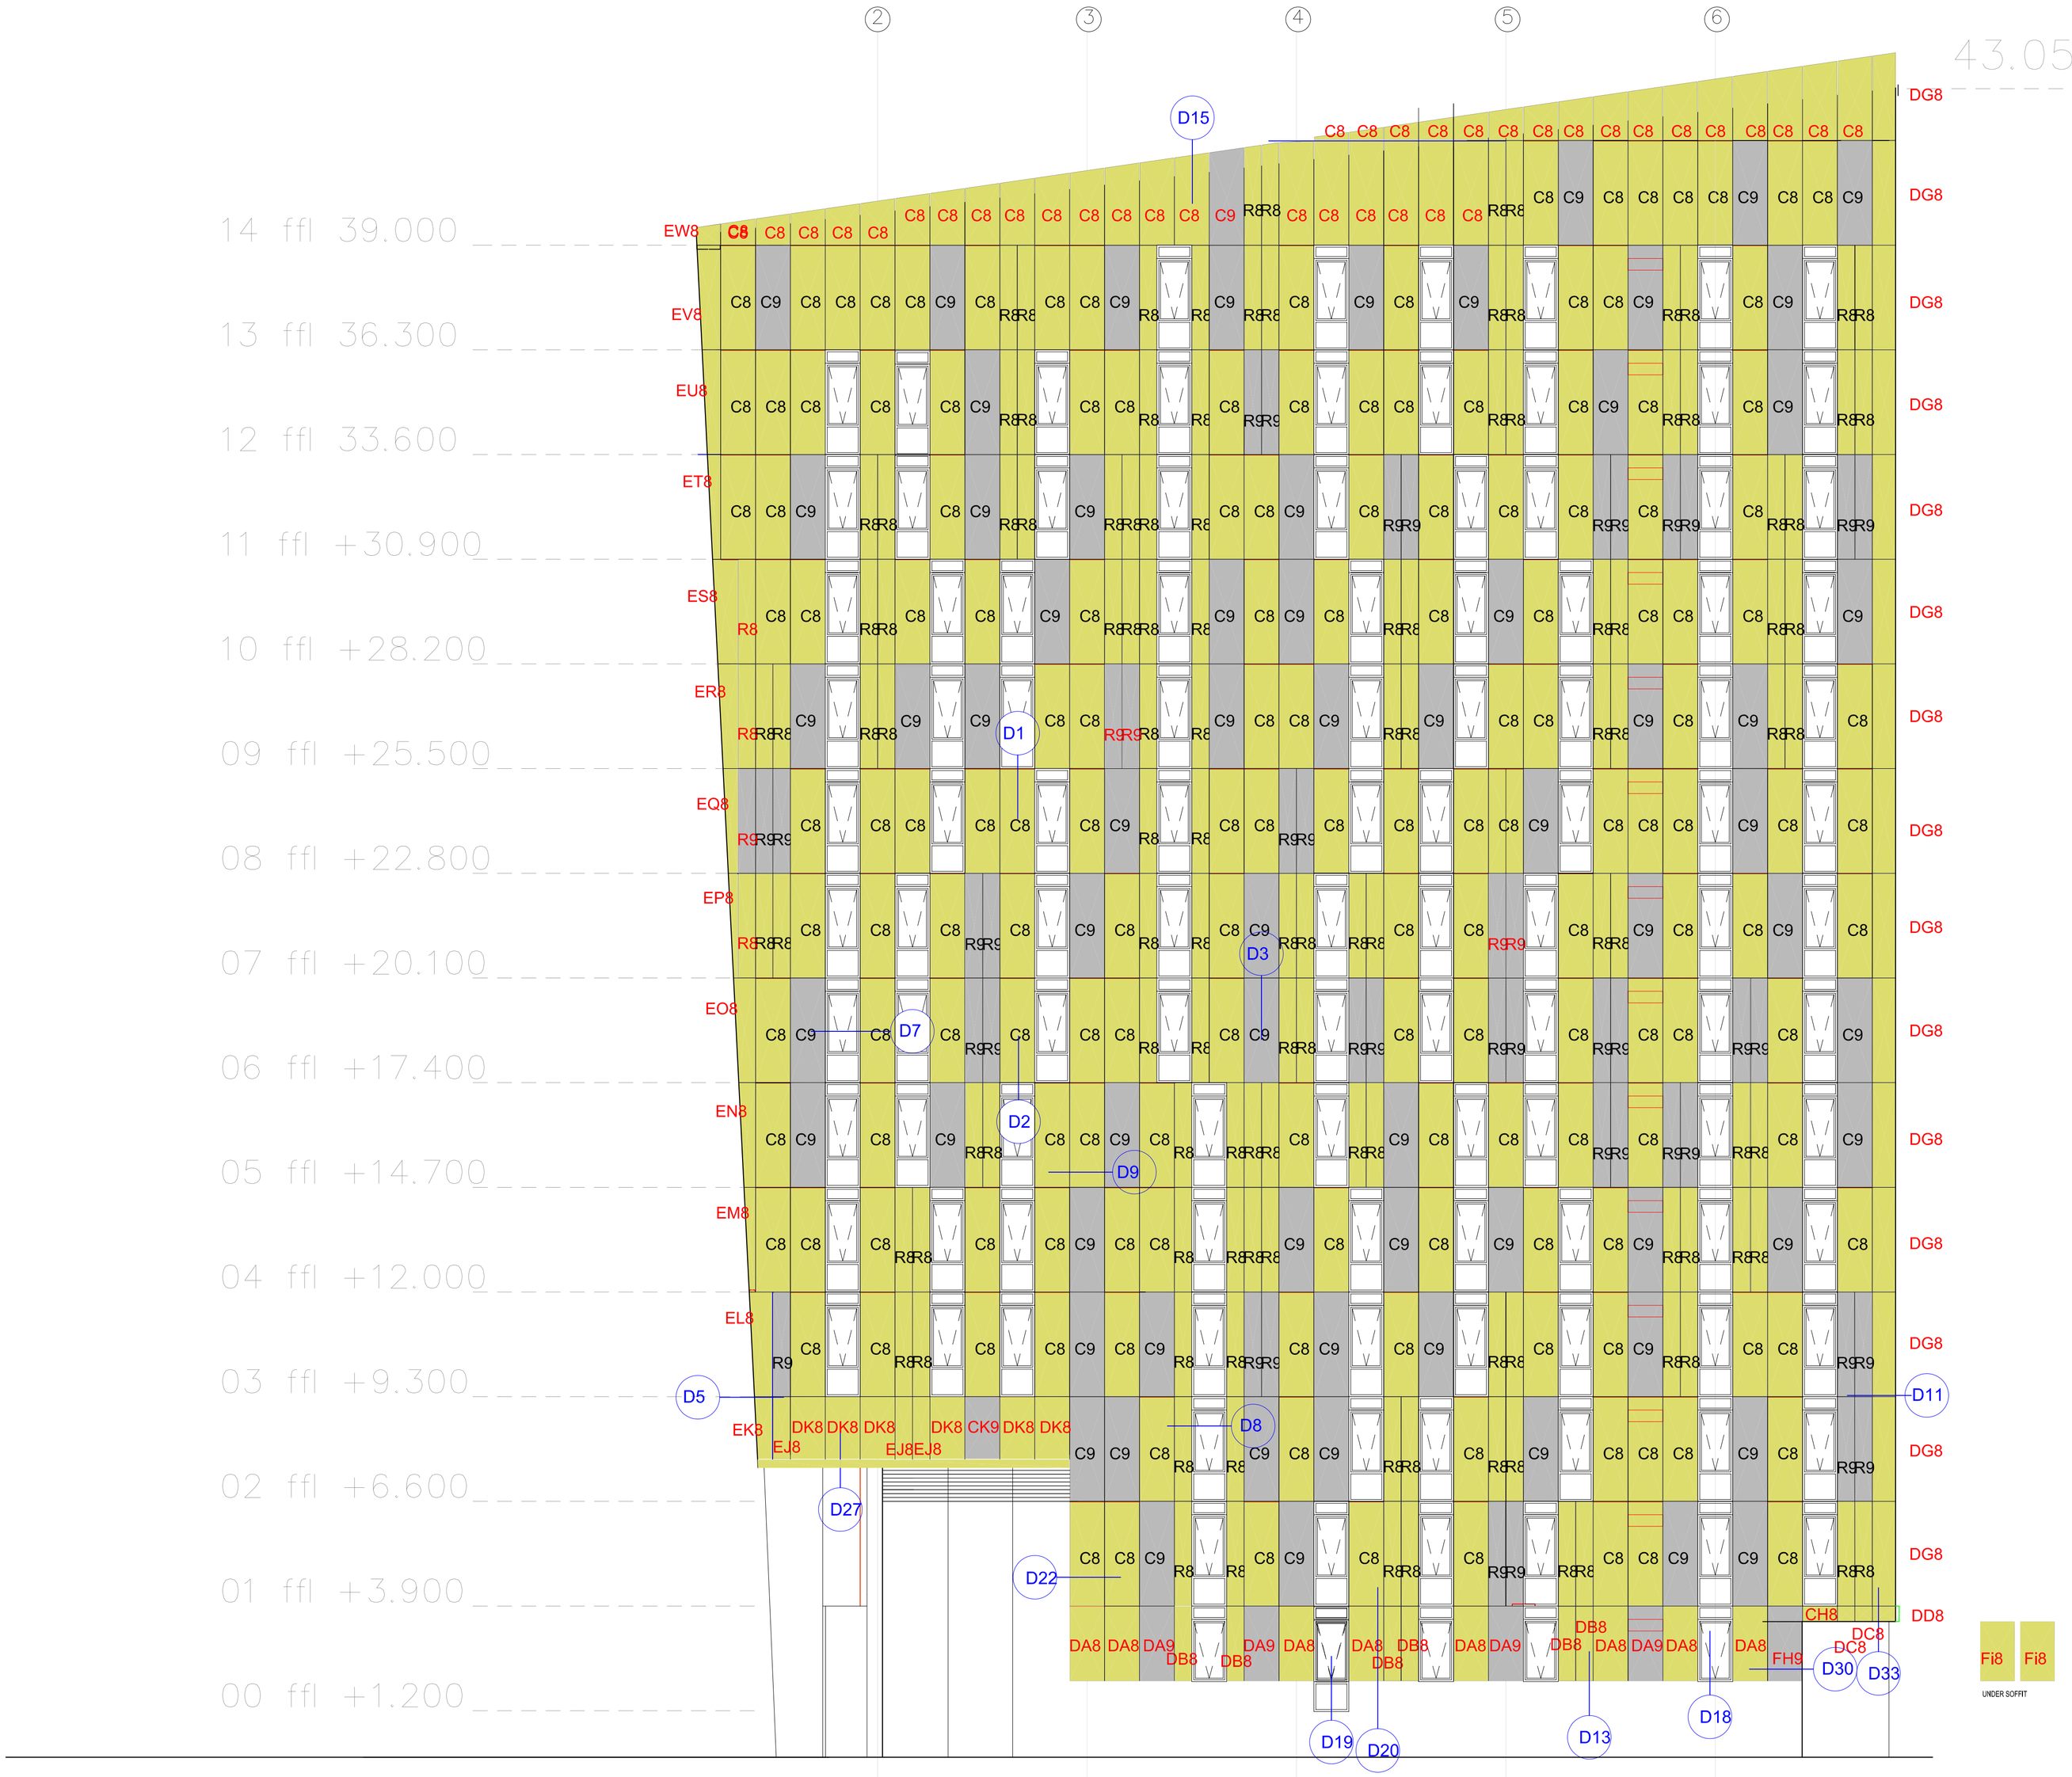

WEST Elevation

REV	DESCRIPTION	DATE	BY
C3	CORNERS UPDATED	12/03/2008	JPE
C2	some panels re numbered and tags added	19/02/2008	JPE

E.S.L. GROUP

EUROPEAN SHEETING LTD

SPECIALISTS IN INSULATED ROOF & WALLCLADDING SYSTEMS

Tel: +44 (0)1978 263668
Fax: +44 (0)1978 311709
e-mail: drawings.office@eslgroupuk.com
Website: www.eslgroup.ws

Downing Developments

5 Myrtle st
Liverpool
L77DN
TEL: 0151 7072666
FAX: 0151 707 2570

CLIENT: Downigs	DRAWN: JPE / CHECKED:
PROJECT: ATS Manchester	SCALE: / DATE: 08/01/2008
TITLE: Block 3 east elevation	STATUS: Construction
Drwg No: 0752-3- ESL4	Rev: C3